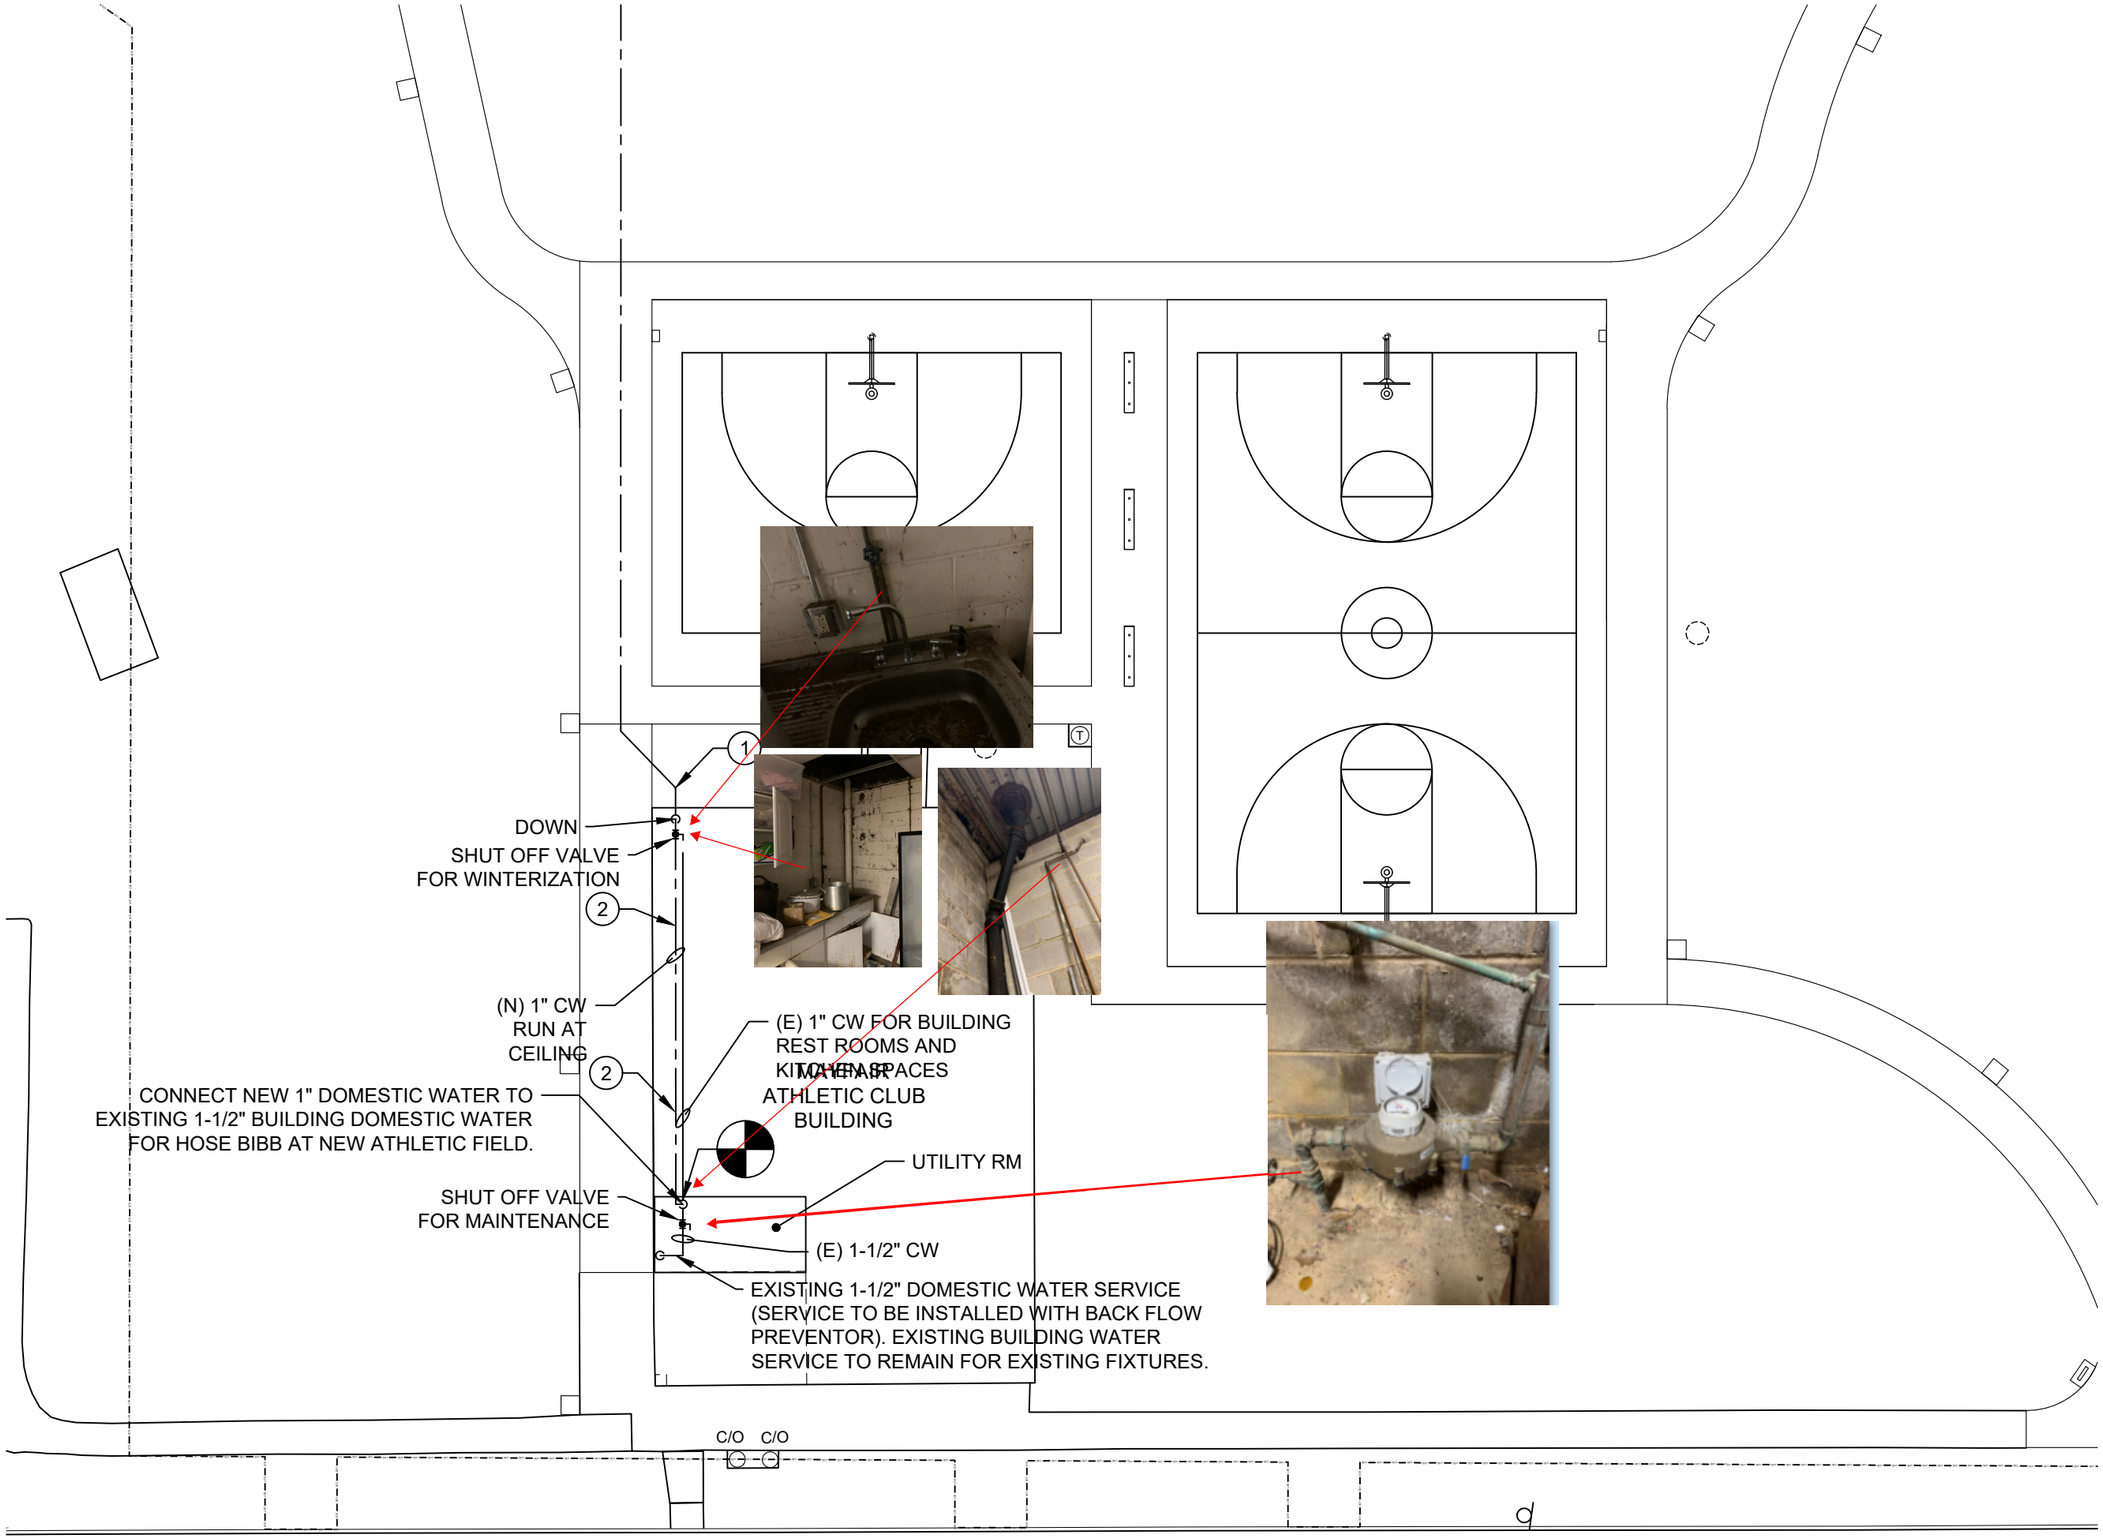

1
P-104

PLUMBING NEW WORK PLAN - AREA 4

Scale: 1" = 20'